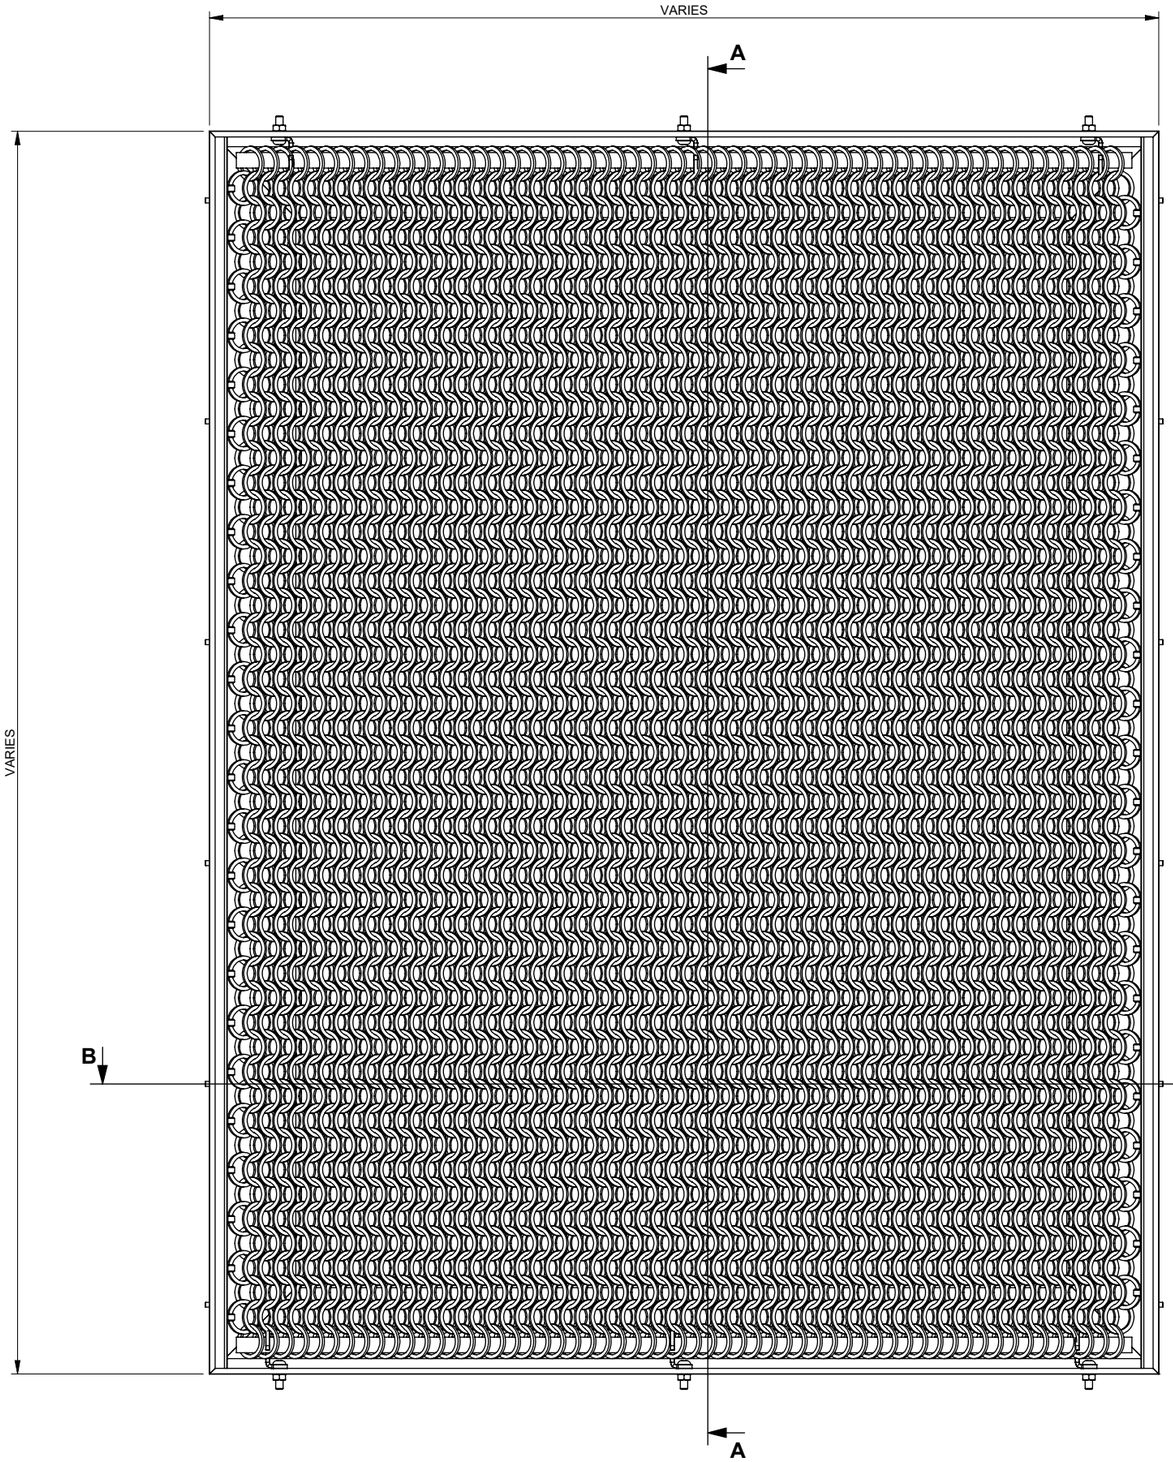

FRONT ELEVATION
(TYPICAL EXTERIOR SCREEN)

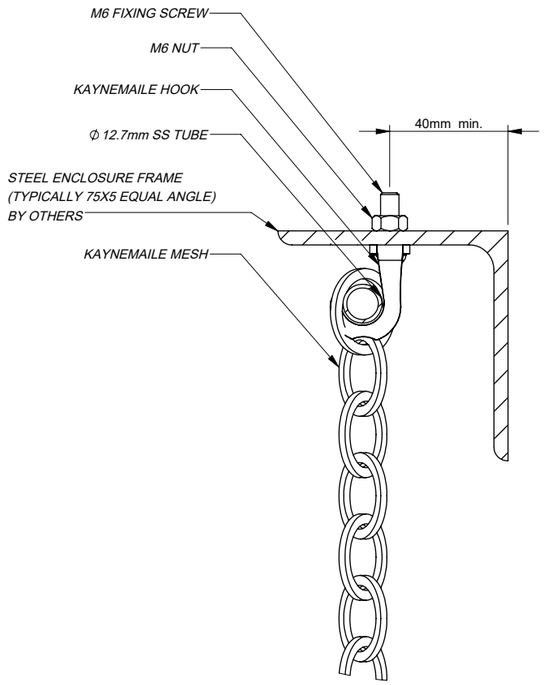

SECTION A-A
(CROPPED)

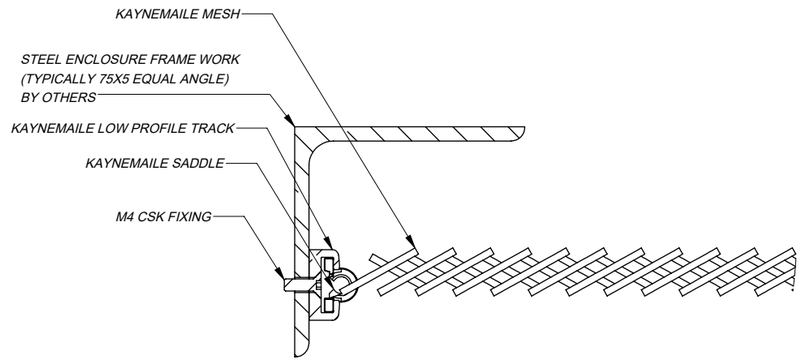

SECTION B-B
(CROPPED)

Kaynemaile™ Architectural Mesh

Kaynemaile Ltd I NZ +64-4473 4989 I USA Toll Free 1855 387 5440
AUS Toll Free 1800 231 153 I EM info@kaynemaile.com
ADDRESS 109 Nelson Street , Petone 5012, Wellington, New Zealand
www.kaynemaile.com

TITLE	**KAYNEMAILE EXTERIOR SCREEN**
	TYPICAL DETAILS
DWG NO.	**04-02-01-000-v01-01.2 #1**
DRAWN	GS
DATE	04/11/19
CHK'D	
	DO NOT SCALE DRAWING
	SHEET 1 OF 1
	SCALE:1:5
	A3

COPYRIGHT & PROPERTY OF KAYNEMAILE LTD Not to be used without written permission